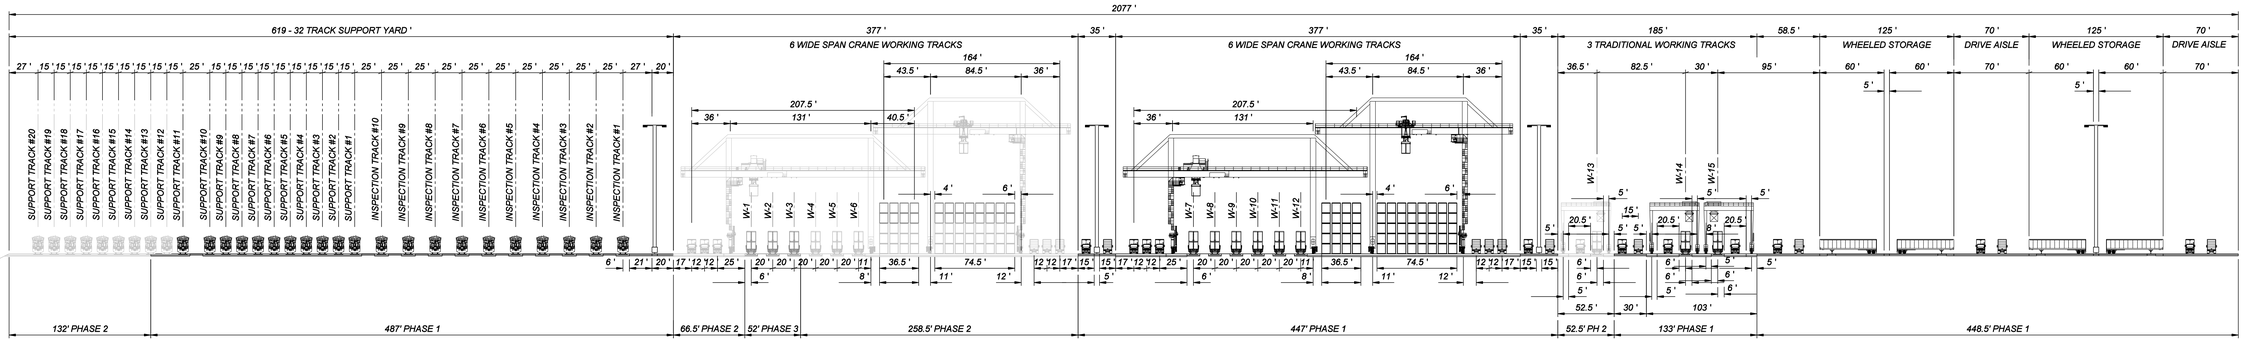

WIDE SPAN CRANE CONFIGURATION - OPTION 10

- PRELIMINARY -

NOT FOR CONSTRUCTION

REVISION #	BY	DATE	DESCRIPTION

TranSystems
180 I PEMIMETER DRIVE
SUITE 100
ROMEOVILLE, ILLINOIS 60173
PHONE 630.685.4000
FAX 630.685.4010

DRAWN BY:	BSM
CHECKED BY:	DJI
DATE:	5/12/2006
SHEET NUMBER:	1 of 1

UNION PACIFIC RAILROAD — Office of Assistant Vice President Engineering Design

LOCATION: Joliet Intermodal Terminal
Joliet, Illinois

DWG TITLE: TYPICAL CROSS SECTION
OPTION 10

SHEET NAME: EX-10-TYP

Xref: c:\active\JOB\Joliet Intermodal\Drawings\Exhibits\Exhibits Sheets\Plan\Exhibit\JPRR.dwt
Xref: c:\active\JOB\Joliet Intermodal\Drawings\Exhibits\Exhibits Sheets\Plan\Exhibit\EX-10-TYP.dgn
5/12/2006

g:\D4081\0098\Rail\Exhibit\Plan\EX-10-TYP.dgn